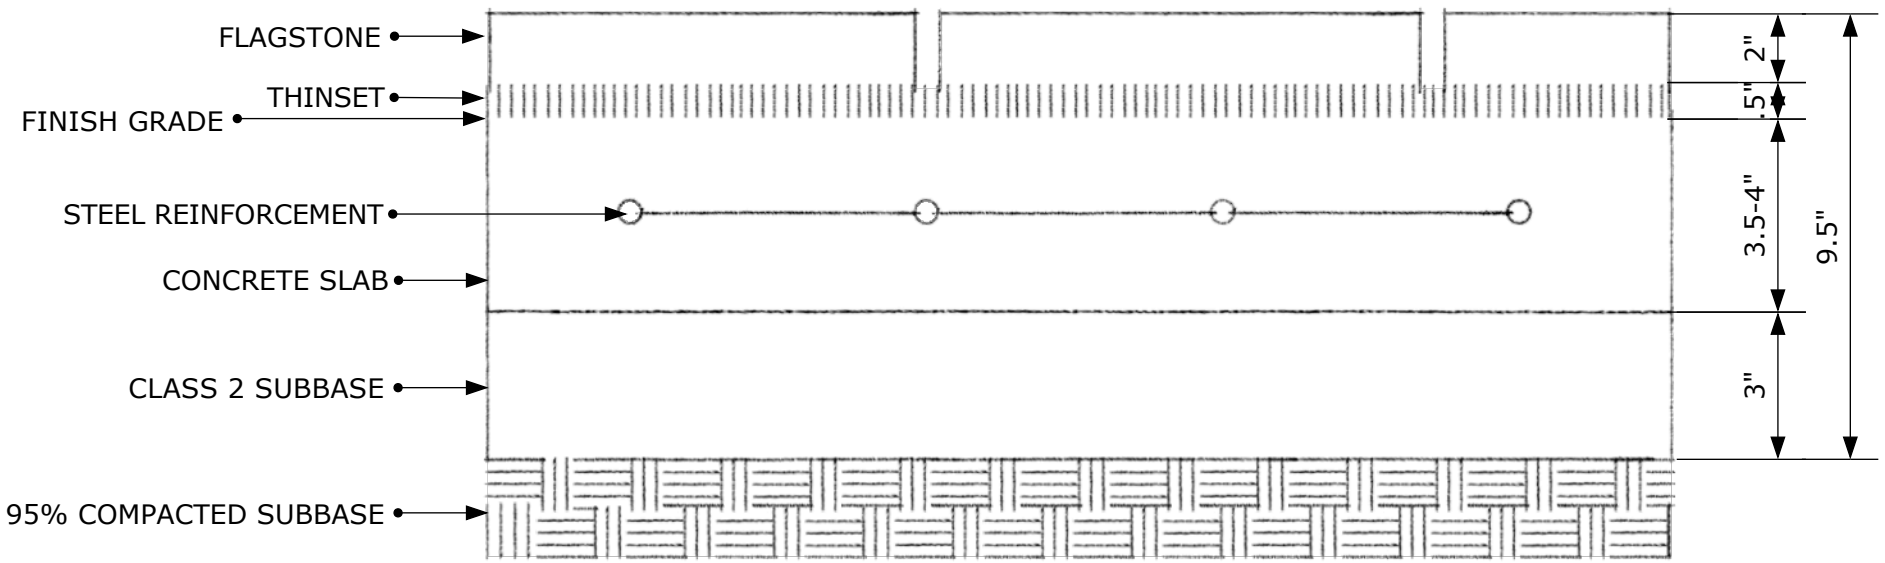
FLAGSTONE
THINSET
FINISH GRADE
STEEL REINFORCEMENT
CONCRETE SLAB
CLASS 2 SUBBASE
95% COMPACTED SUBBASE
2"
.5"
3.5-4"
3"
9.5"